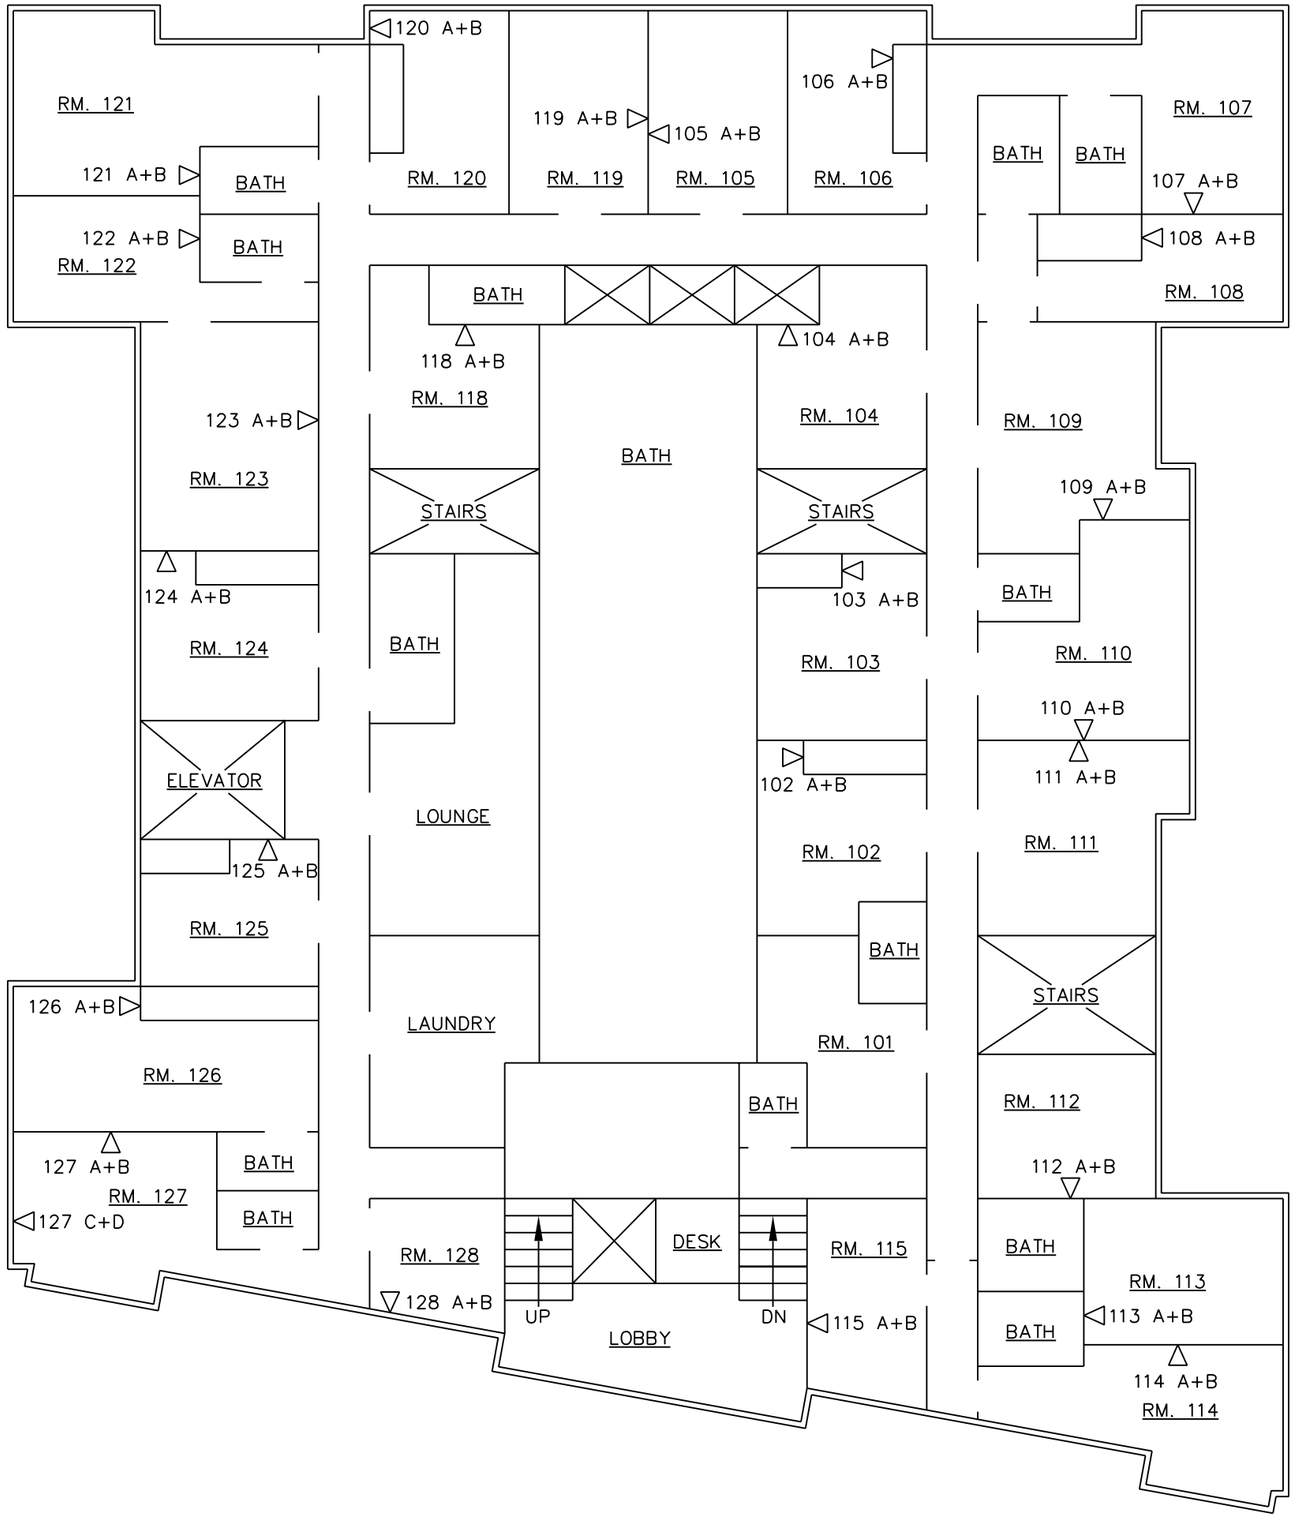

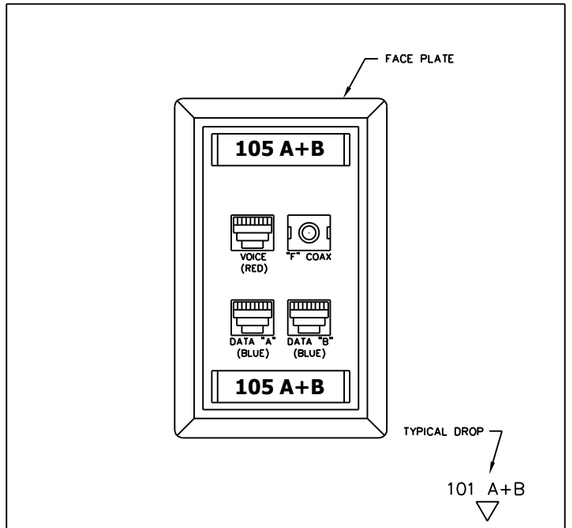

TYPICAL ONE VOICE, ONE COAX, TWO DATA TELECOMMUNICATION OUTLET DETAIL | N.T.S.

1 FIRST FLOOR PLAN
PEABODY HALL – BUILDING 'L'

RCG TECHNICAL LLC
WHEELOCK COLLEGE

NETWORKING OUTLET LOCATIONS

PROJECT: WHEELOCK COLLEGE
LOCATION: PEABODY HALL – BUILDING 'L' BOSTON, MA.

SCALE: 1/4"=1'
DATE: 12/15/02
PROJECT: DCC-006
SHEET: L01

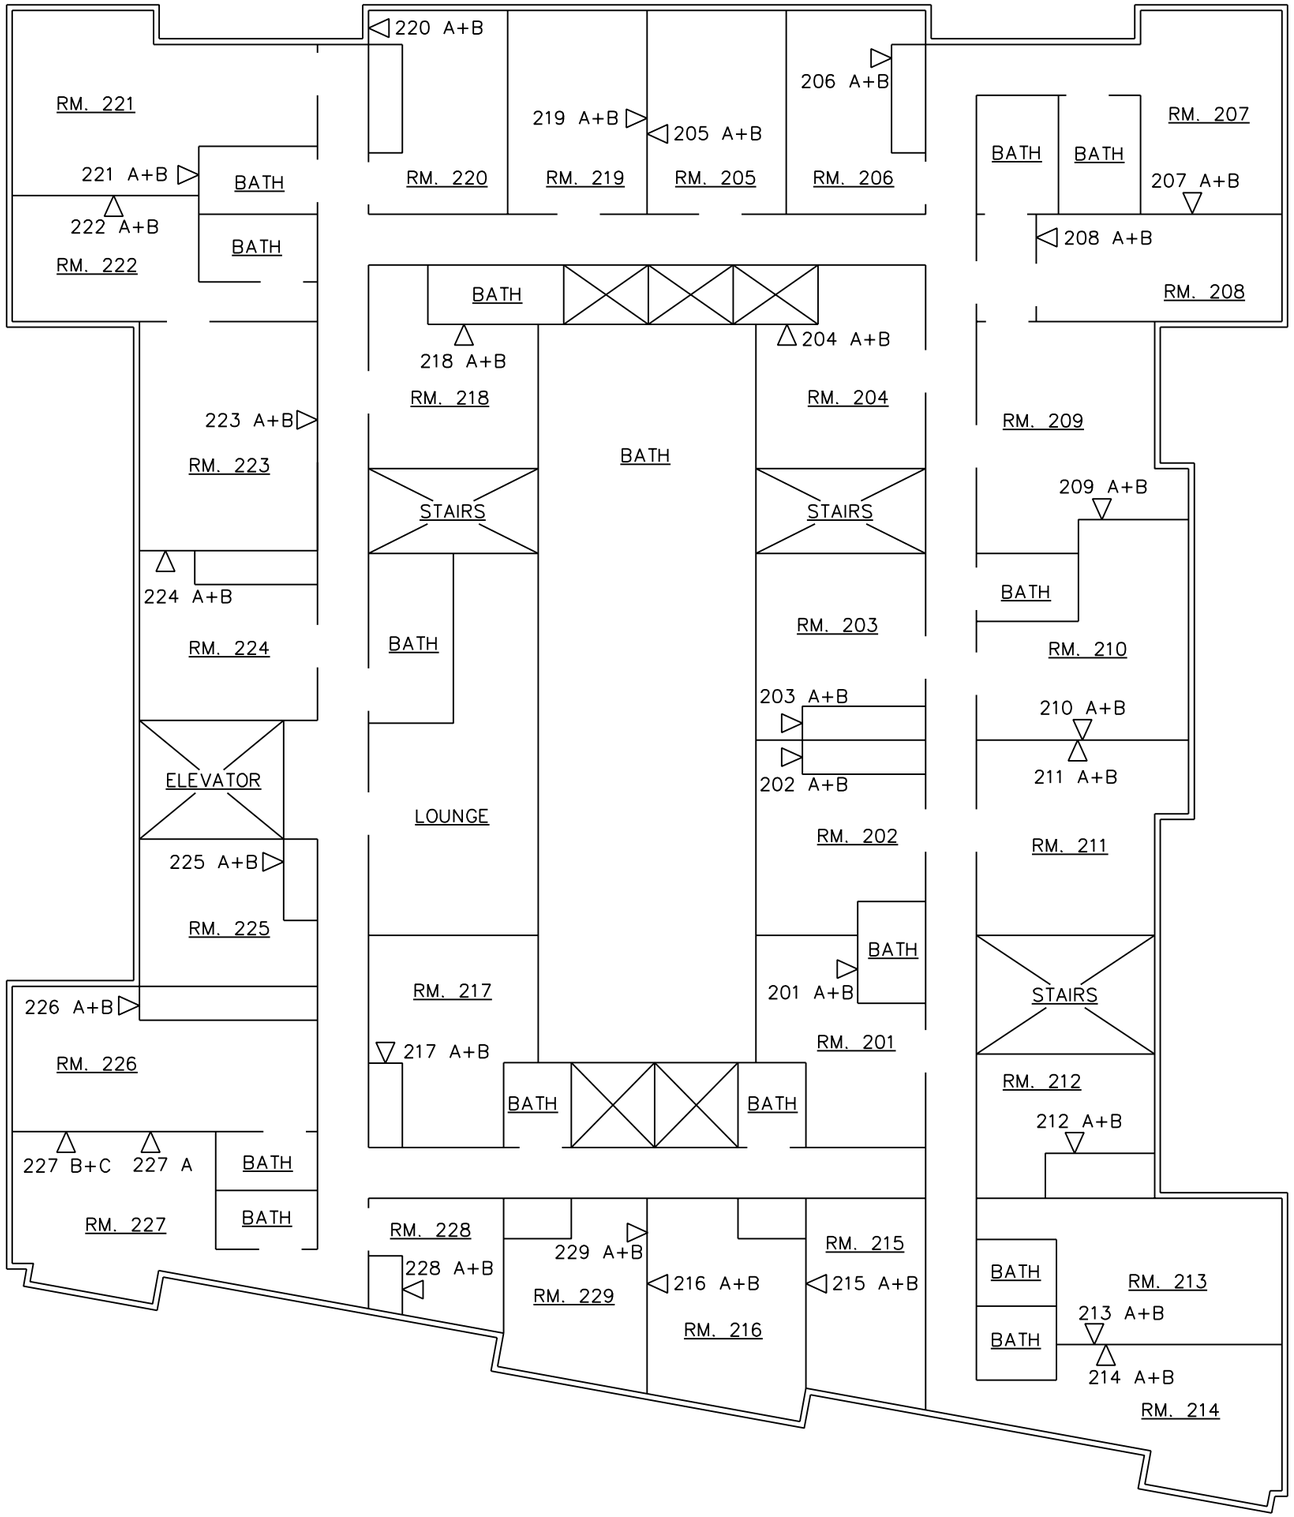

2 SECOND FLOOR PLAN
PEABODY HALL – BUILDING 'L'

RCG TECHNICAL LLC
617.820.4798
RCG-TECH.com

WHEELOCK COLLEGE

NETWORKING OUTLET LOCATIONS

PROJECT: WHEELOCK COLLEGE
LOCATION: PEABODY HALL – BUILDING 'L'
BOSTON, MA.

SCALE: 1/4"=1'
DATE: 12/15/02
PROJECT: DCC-006
SHEET: L02

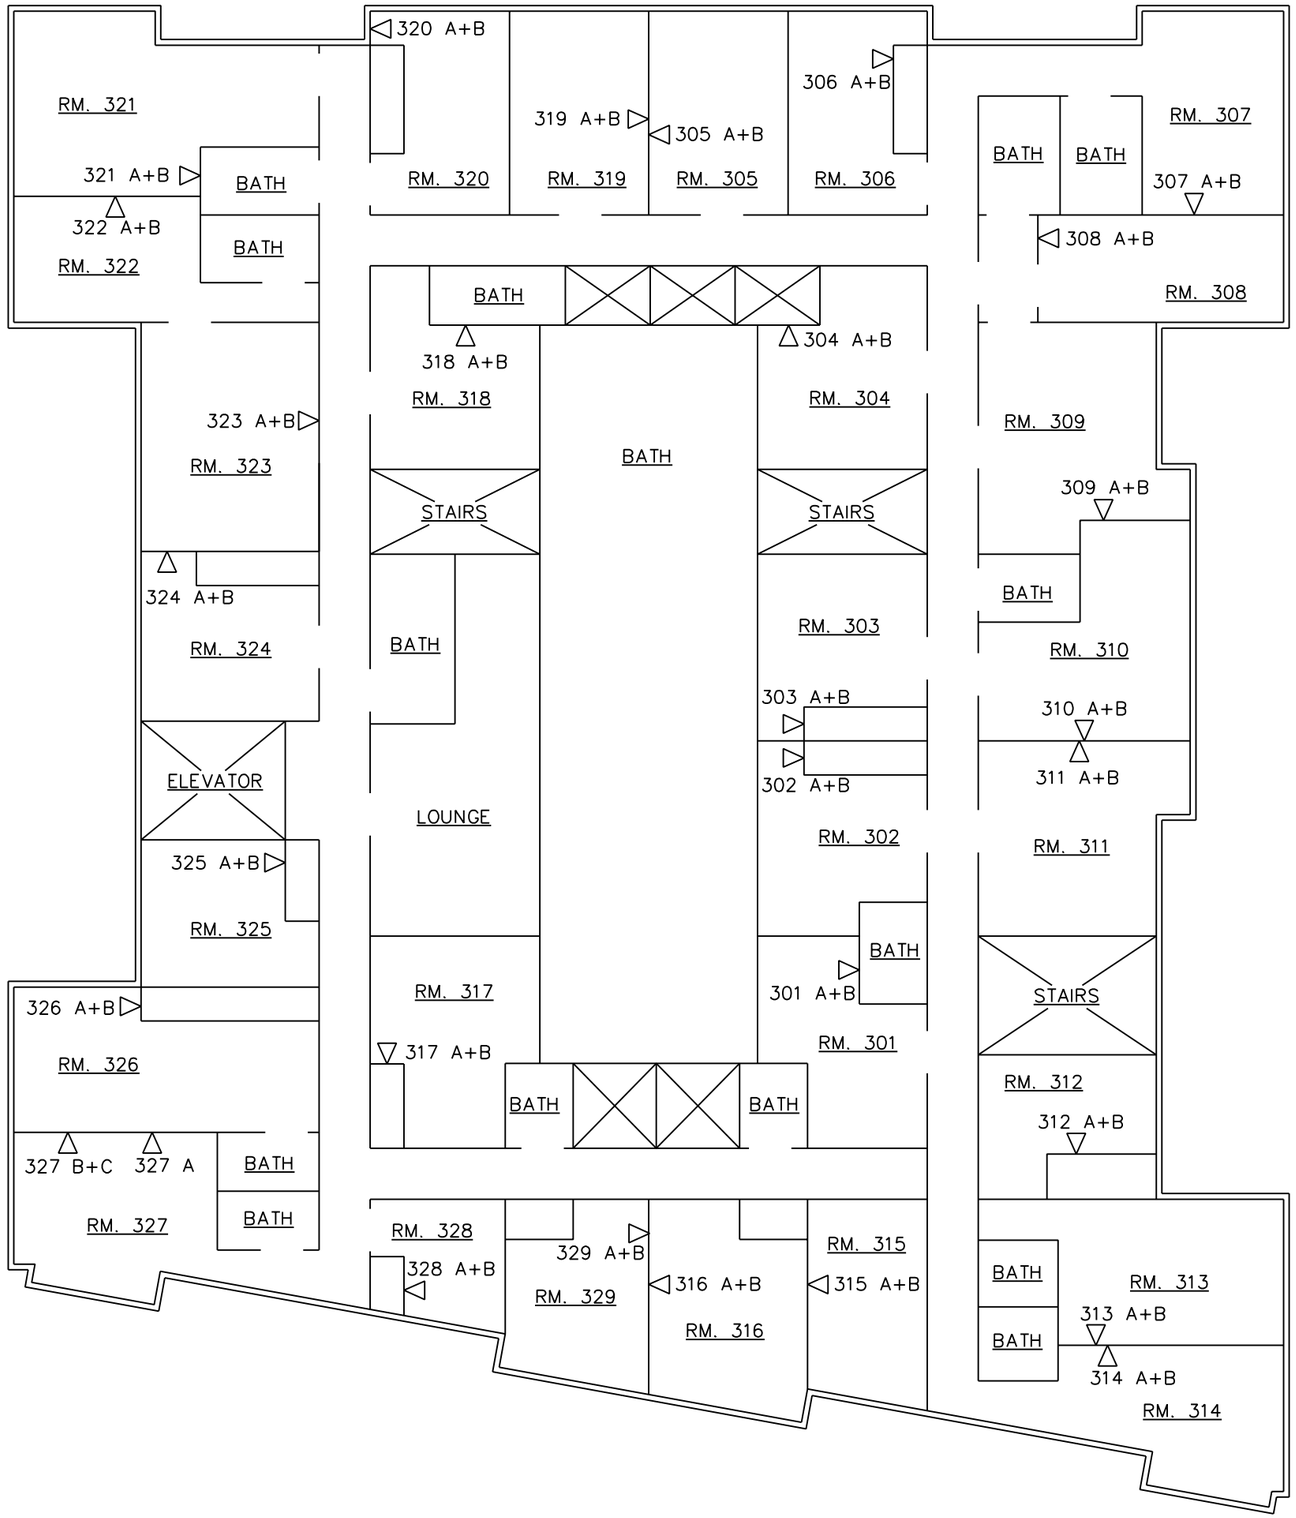

3 THIRD FLOOR PLAN
PEABODY HALL – BUILDING 'L'

RCG TECHNICAL LLC
603.890.4798
RCG-TECH.com

WHEELOCK COLLEGE

NETWORKING OUTLET LOCATIONS

PROJECT: WHEELOCK COLLEGE
LOCATION: PEABODY HALL – BUILDING 'L'
BOSTON, MA.

SCALE: 1/4"=1'
DATE: 12/15/02
PROJECT: DCC-006
SHEET: L03