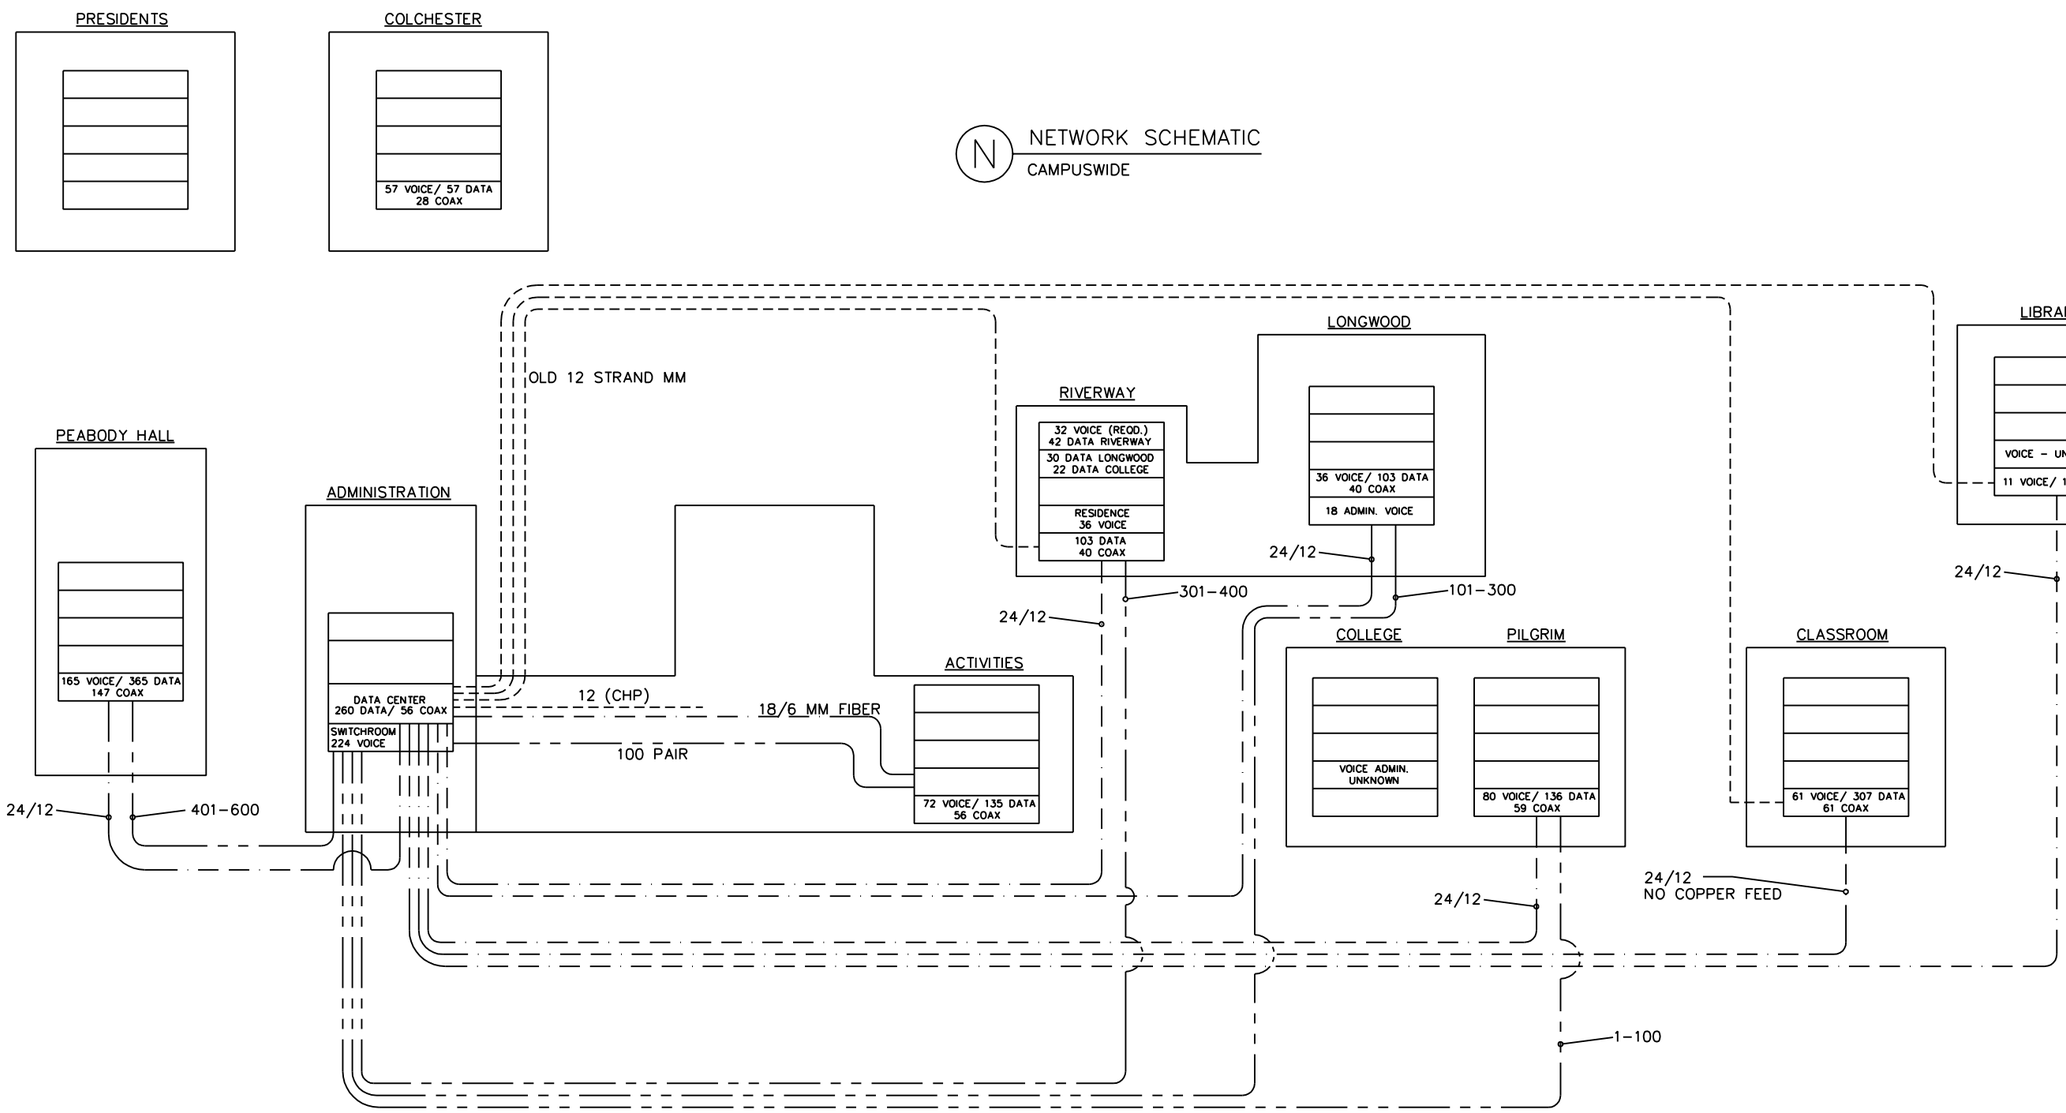

RCG TECHNICAL LLC
603.890.6708
RCG-TECH.com

WHEELOCK COLLEGE

CAMPUSWIDE NETWORKING SCHEMATIC

PROJECT: WHEELOCK COLLEGE

LOCATION: PEABODY HALL
BOSTON, MA.

SCALE: 1/4"=1'

DATE: 12/15/02

PROJECT: DCC-006

SHEET: **S01**