WORCESTER STATE COLLEGE
Campus Utilities

DWG. U1

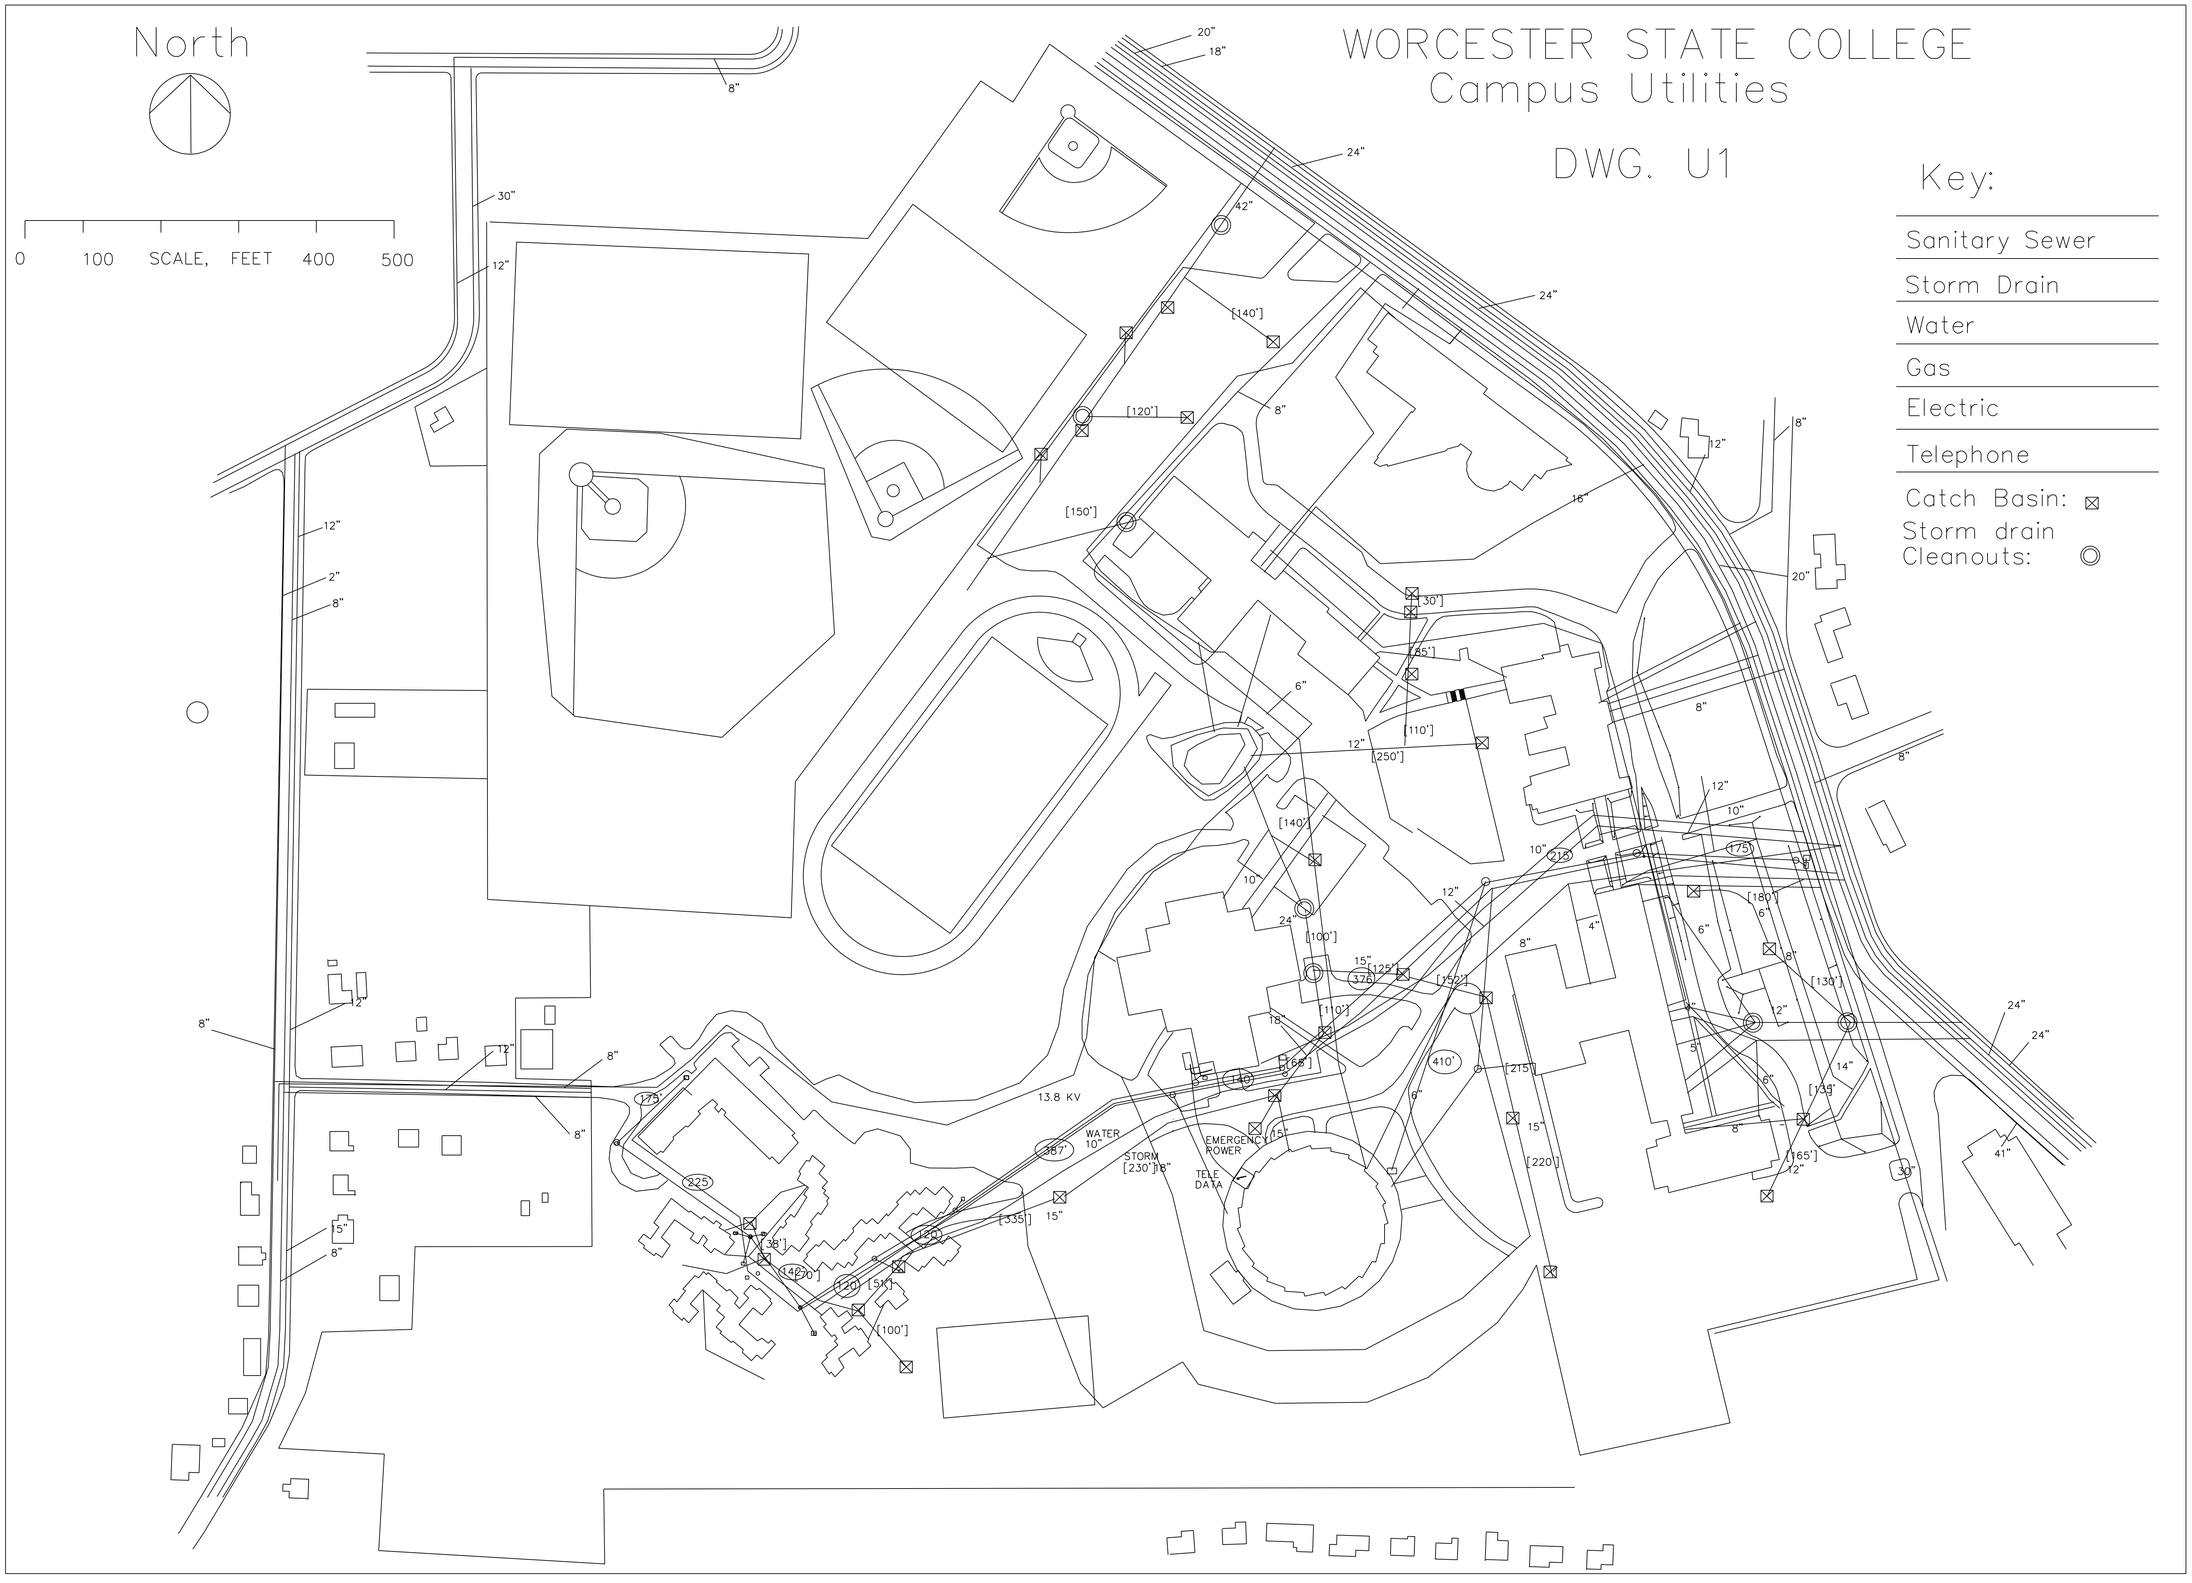

Key:

- Sanitary Sewer
- Storm Drain
- Water
- Gas
- Electric
- Telephone
- Catch Basin: ⊠
- Storm drain Cleanouts: ◎

REVISIONS: DATE: BY:

RCG TECHNICAL LLC 508.520.0798 RCG-TECH.com

CONTRACTOR:

ARCHITECT:

SITE PLAN

PROJECT: NETWORKING/ UTILITY

LOCATION: WORCESTER STATE COLLEGE WORCESTER, MA

SCALE: N.T.S.

DATE: 10/25/99

PROJECT: WSC-001

SHEET: 01