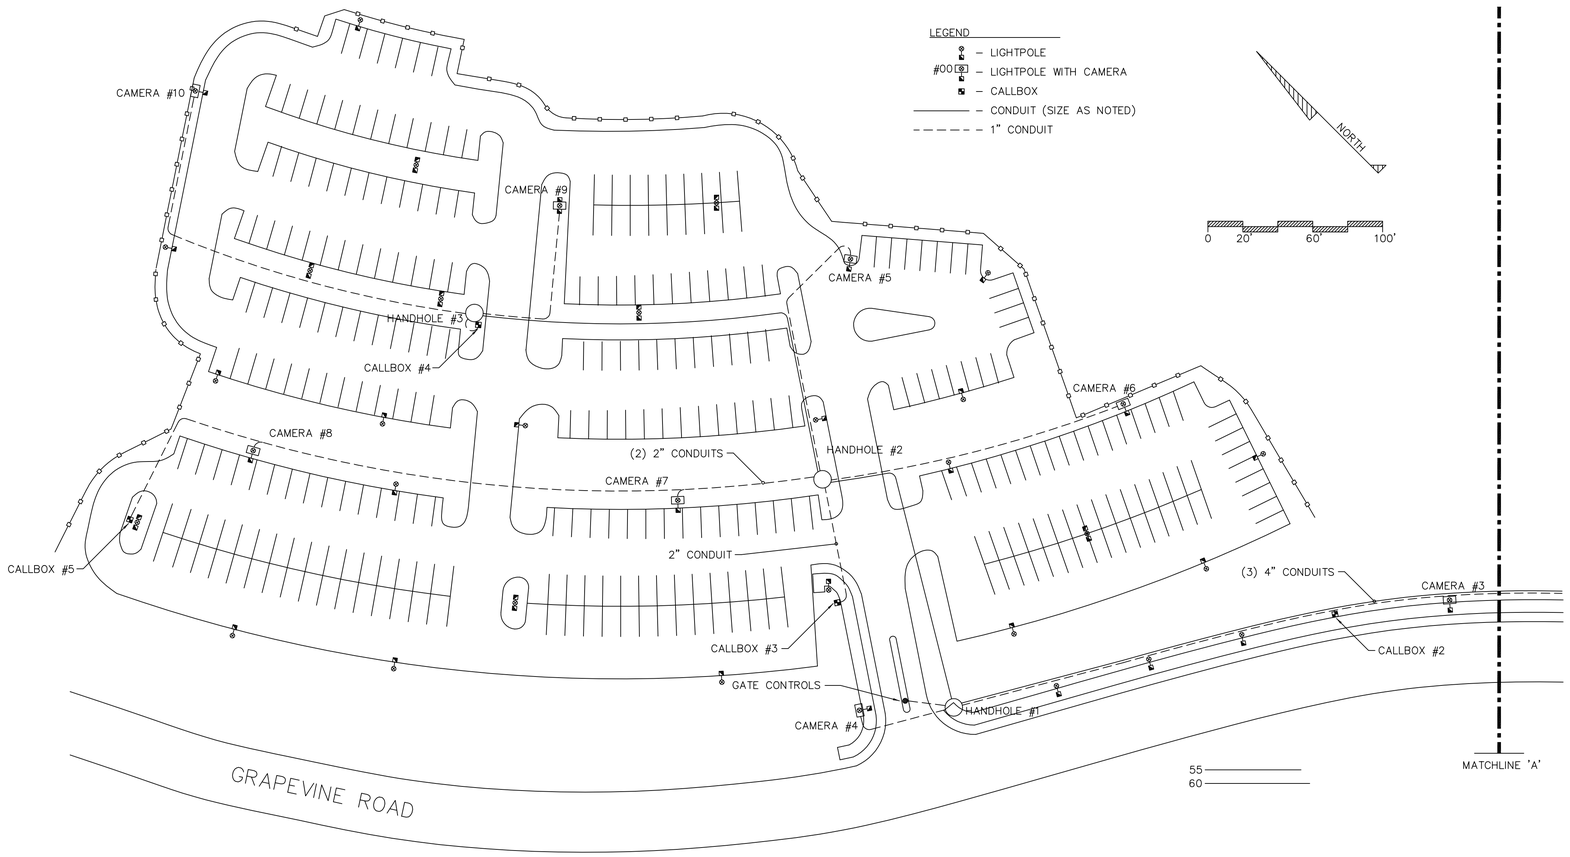

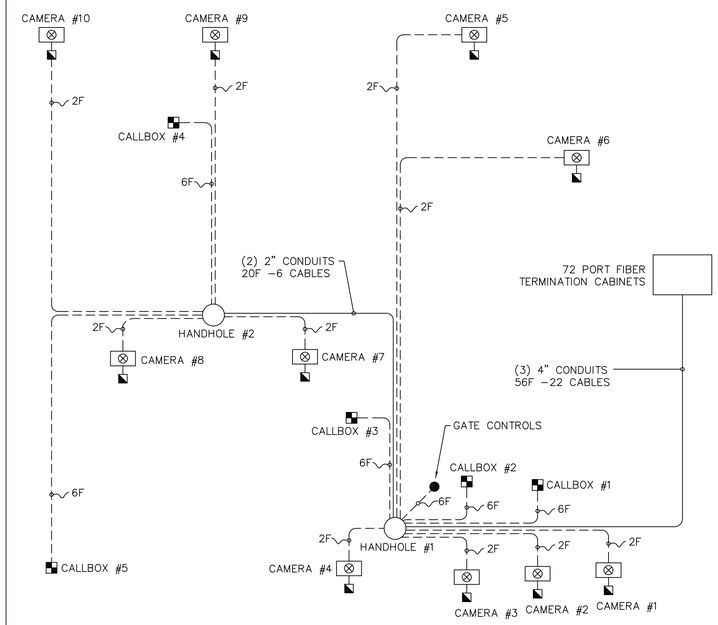

OPTICAL SCHEMATIC

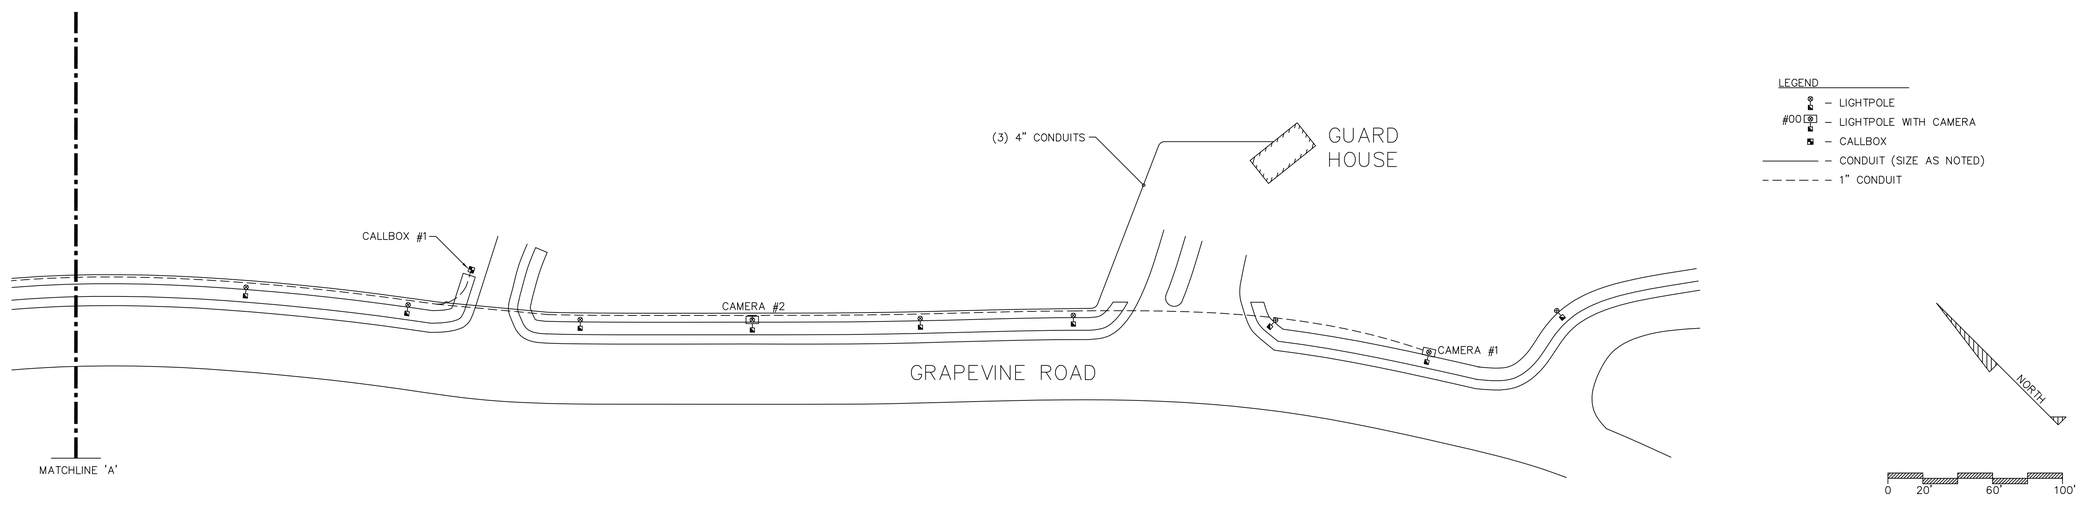

DATE	REVISIONS	BY
12/20/01	REVISED SITE PLAN AND SCHEMATIC	RAP

PROJECT
TOWN, STATE
DWG. TYPE
SYSTEMDESIGN

DATE	DATE	SCALE	SCALE
DWN	CKD	DSGN	APP
DWG. NO.	DWG-NO-DESCRIPTION		

#